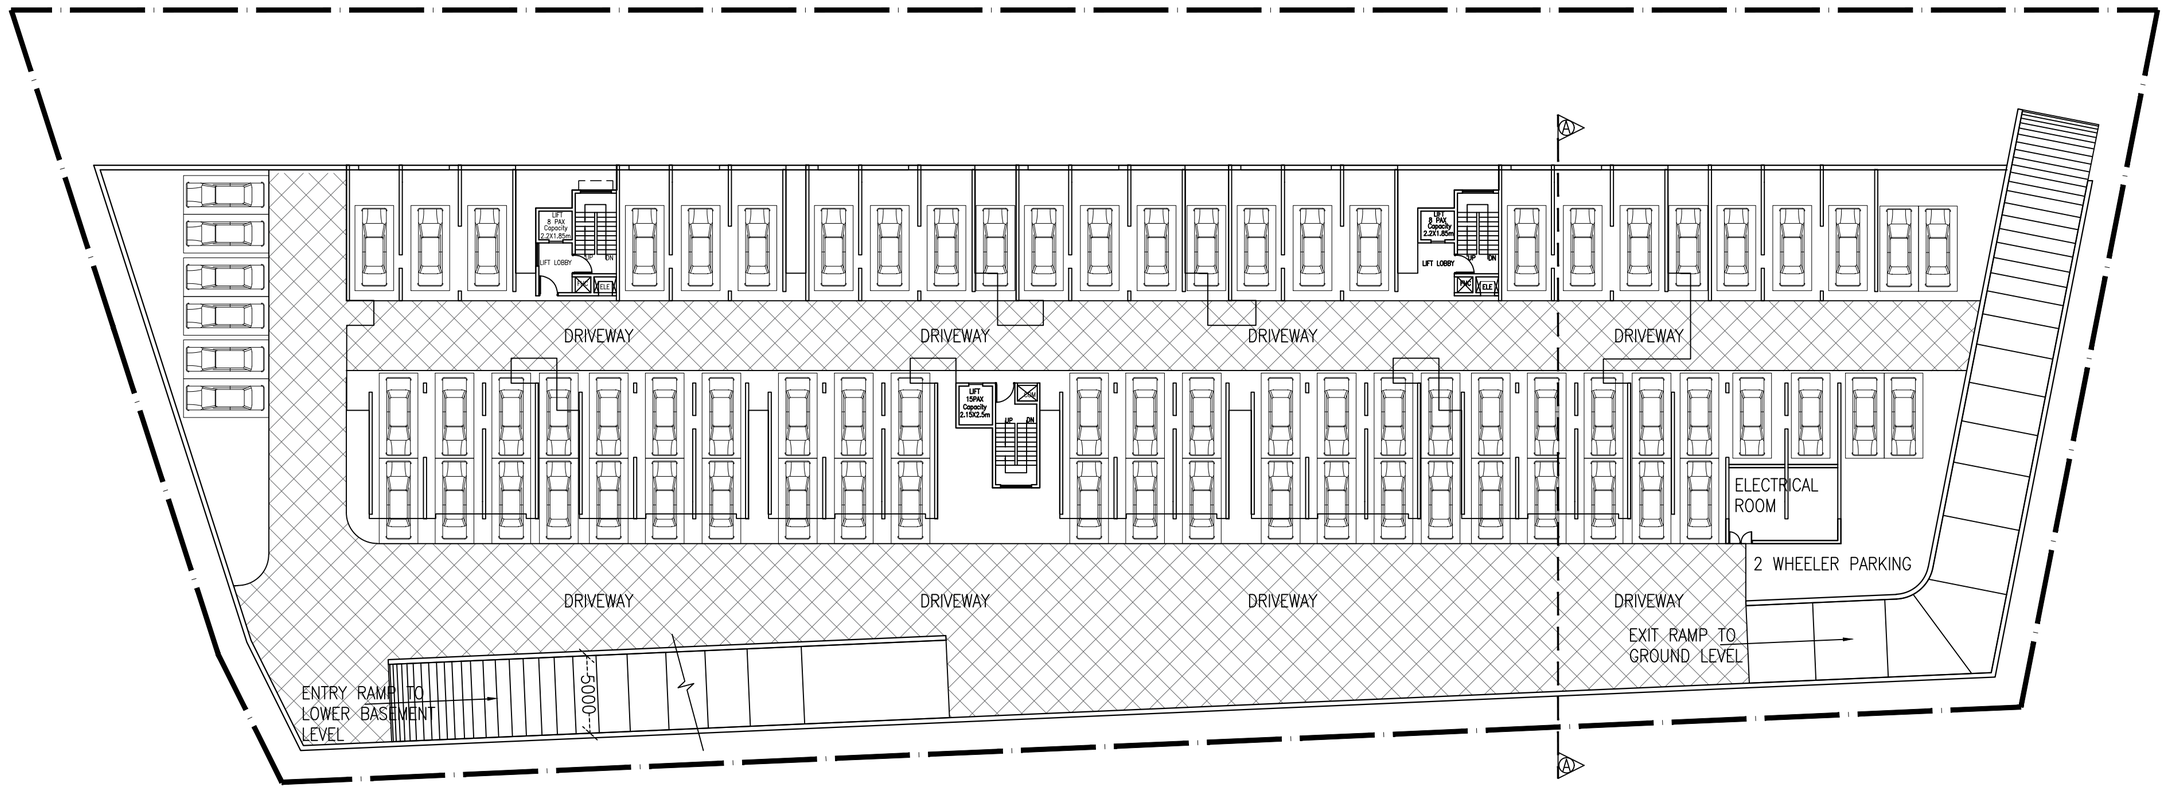

UPPER BASEMENT LEVEL

NO.OF CAR PARKING – 70

LOWER BASEMENT FLOOR PLAN

NOTE : FOR DETAILED SPECIFICATIONS REFER TENDER DOCUMENT

FOR TENDER PURPOSE

AUTHORIZED CLIENT:

BANGALORE DEVELOPMENT AUTHORITY

OFFICE OF THE EXECUTIVE ENGINEER
T.CHOWDAIAH ROAD, KUMARAPARK WEST,
BENGALURU – 560020

PROJECT TITLE:

PROPOSED CONSTRUCTION OF 2 BHK
HOUSING PROJECT AT KENCHANAPURA , SY NO 02, PART–D
KENCHANAPURA BANGALORE

DRAWING TITLE:

UPPER BASEMENT FLOOR PLAN

SCALE–1:400	SIZE–A3	DATE: 15/04/2025
	DRAWING NUMBER	REV
	A–03	T0